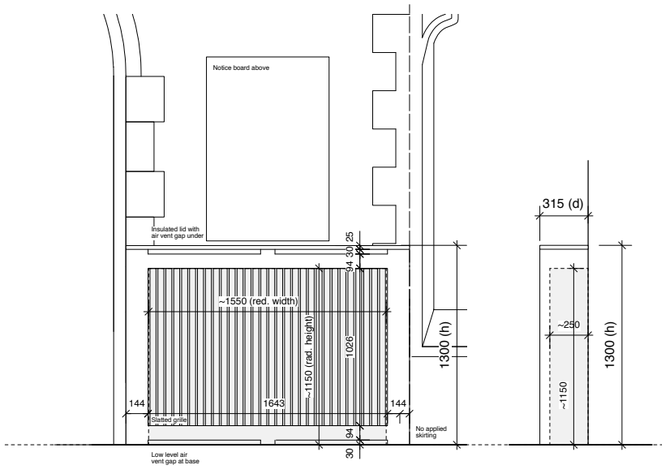

Front Elevation
(view from Outer Vestibule)

Side Elevation
(view from central aisle)

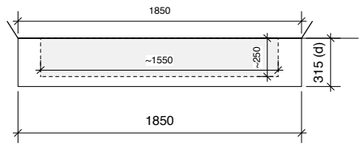

Plan
(view of radiator top)

Component C(56).01
Radiators: R1 & R2
- Fixed back to wall in accordance with the manufacturer's requirements.

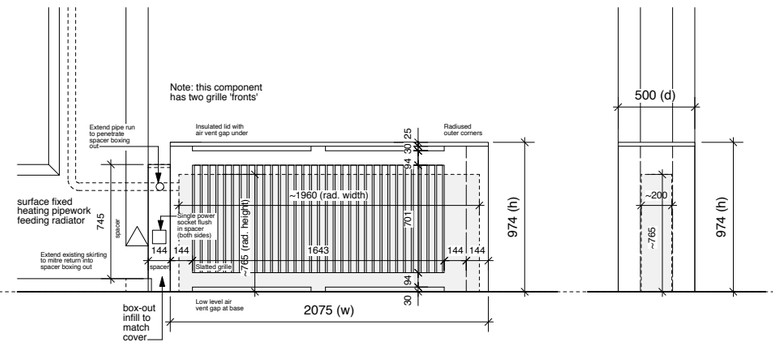

Front Elevation
(view from Nave shown, view from Inner Vestibule to match)

Side Elevation
(view from central aisle)

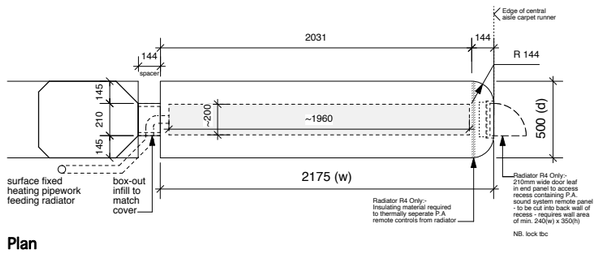

Plan
(view of radiator top)

Component C(56).02
Radiators: R3 (handed) & R4
- Floor mounted and fixed to side wall via spacer in accordance with the manufacturer's requirements.

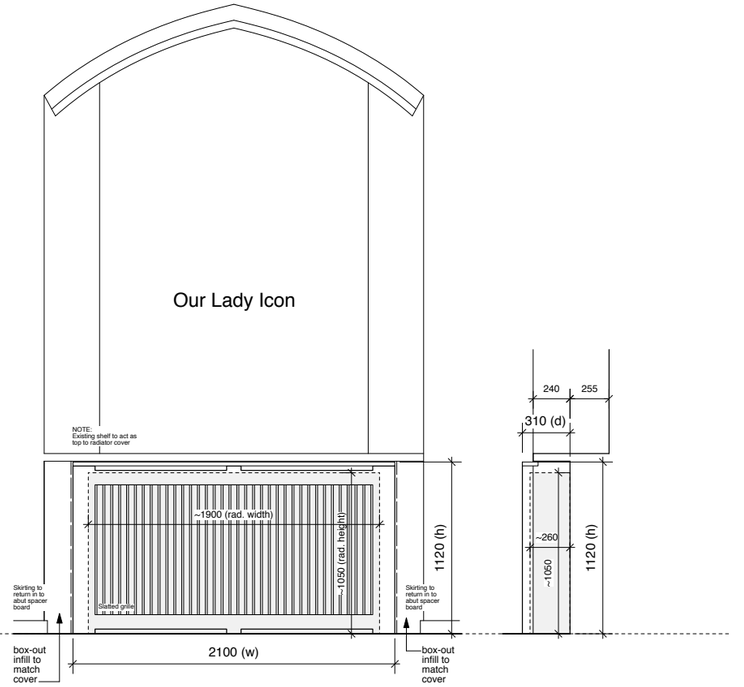

Front Elevation
(through North Aisle)

Typical Section

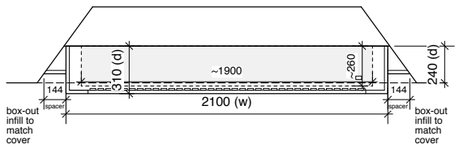

Plan
(through radiator housing)

Component C(56).03
Radiators: R5
- Fixed back to wall (within recess) in accordance with the manufacturer's requirements.

KEY.

Hatched area indicates extent of existing, retained radiator, inclusive of valves, supports etc.

NOTES.

1. This drawing is to be read in conjunction with the Radiator Schedule 440.SC.01
2. Dimensions shown are indicative of design intent and are for budget pricing purposes. Prior to manufacture a detailed site survey of each condition will be required to confirm exact dimensional requirements.

Revisions C0 - 27.04.12 - Issued for Construction

Title Sacred Heart Catholic Church, Quex Road, London NW6
COMPONENTS: Radiator Covers

Scale 1:20/A1 1:40/A3
Date November 11

Drawing No. **440.C(56).01-03** rev. C0

Brady Mallalieu Architects
90 Queens Drive, London N4 2HW

T +44 (0)20 8880 1544
F +44 (0)20 8880 2687
bma@bradymallalieu.com

All dimensions to be checked on site. Do not scale off this drawing. This drawing is copyright.